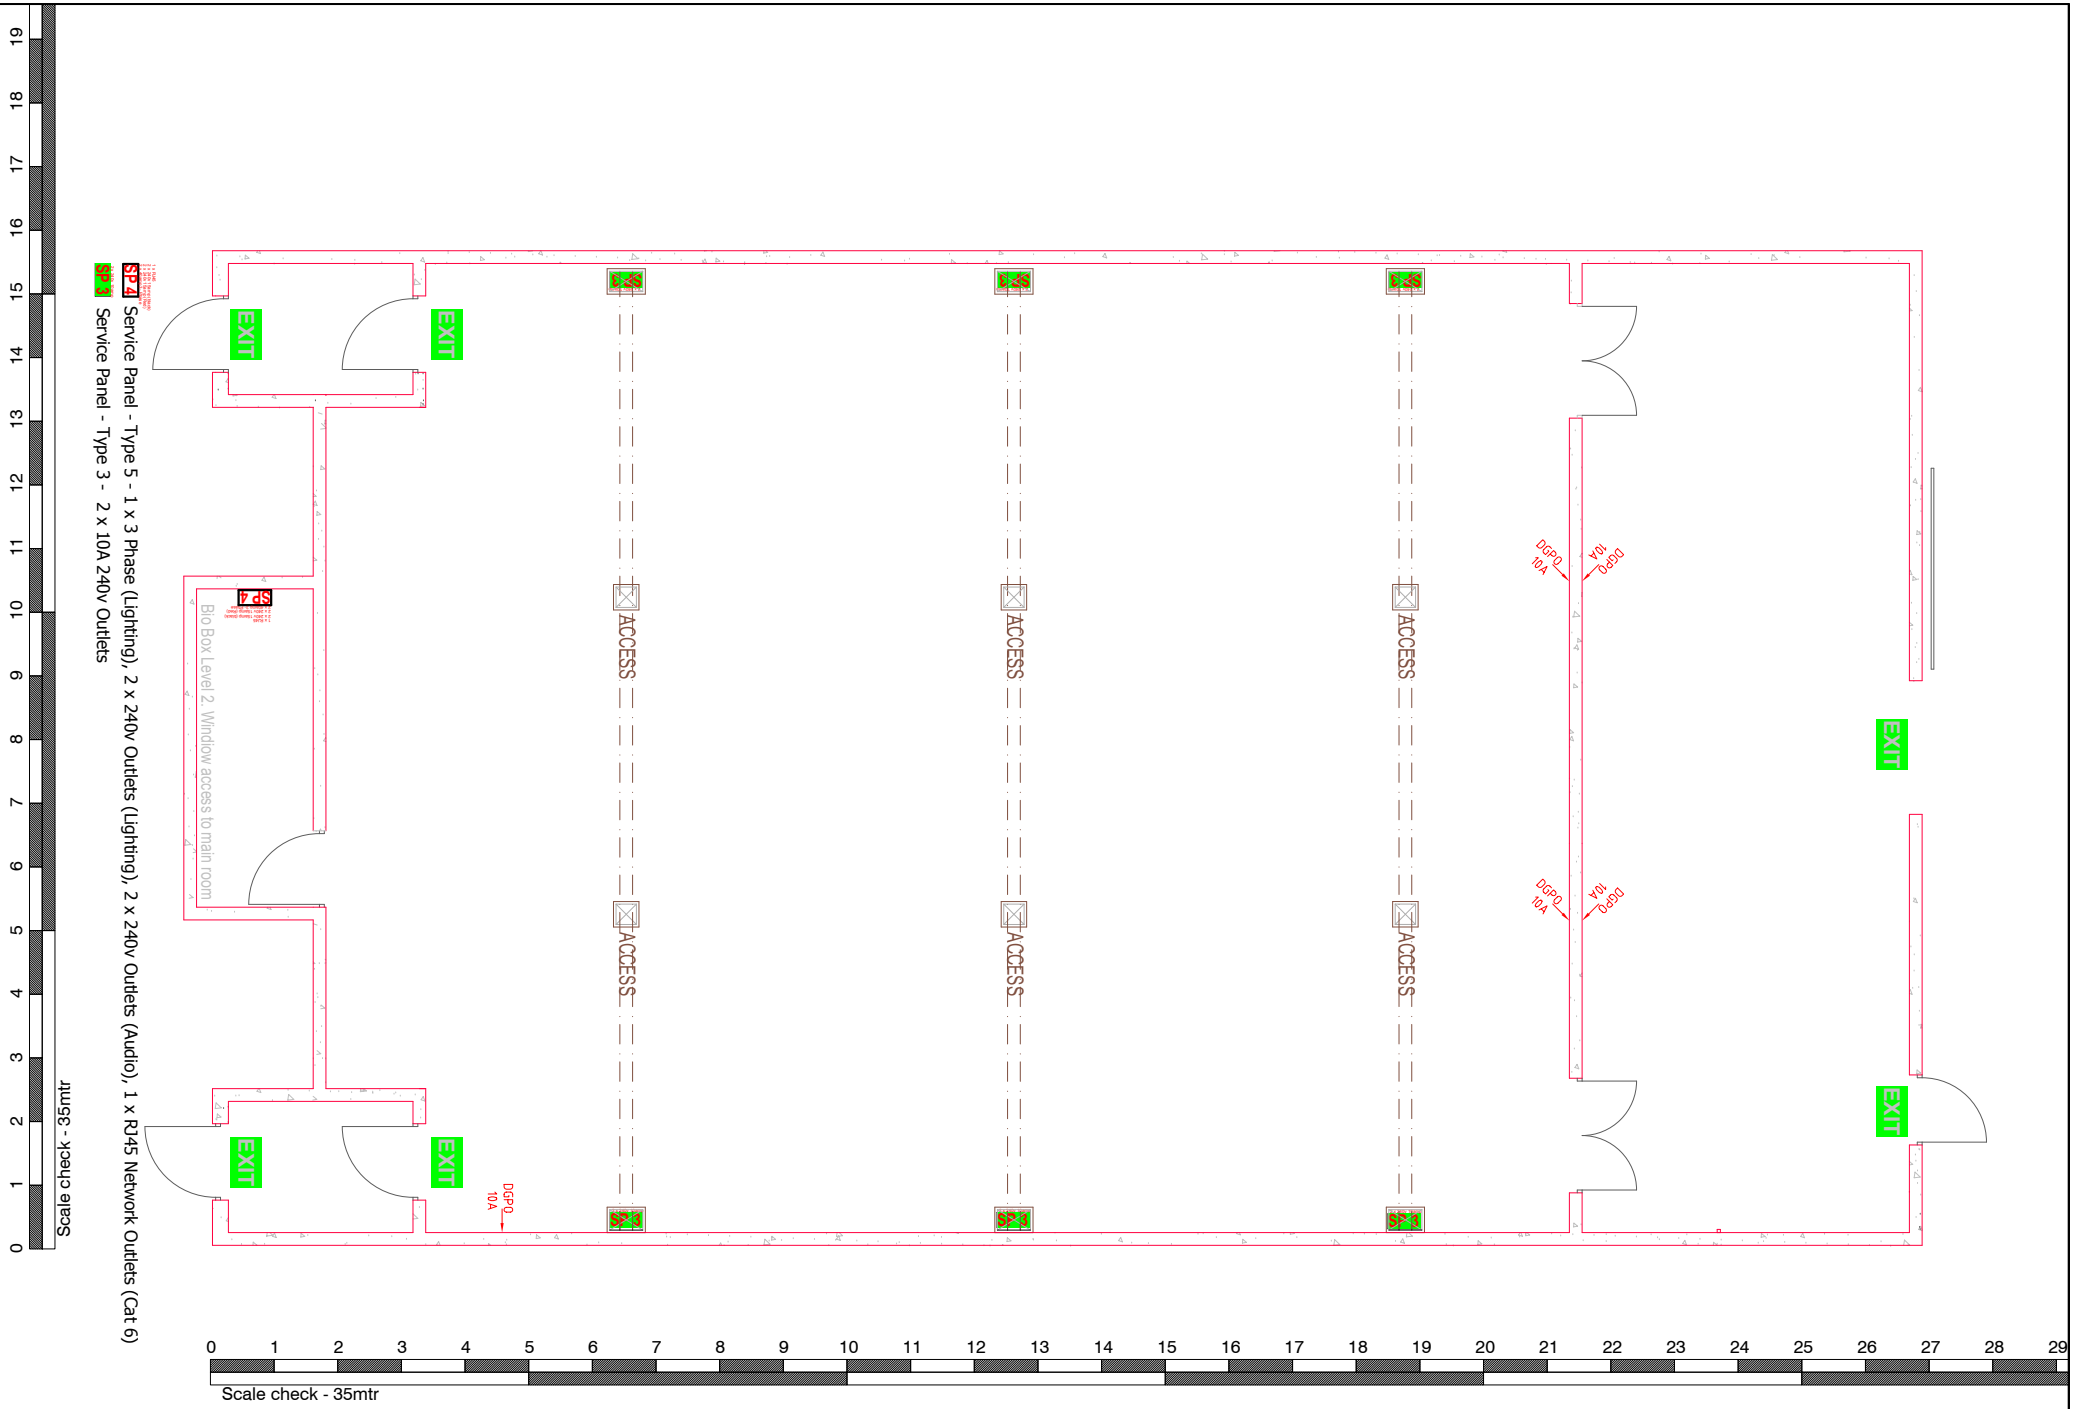

Notes
Contact Marko on 02 9571 9041 for enquiries
PRELIMINARY PLANS ONLY - Please check all critical dimensions onsite.

Drn GIL	Date 24/01/19	Version V1	Sheet Size A4	Venue Bay 19	Plan Title Bay 19 Power Plan	Production Power Plan	
Chd KM	Scale NTS						