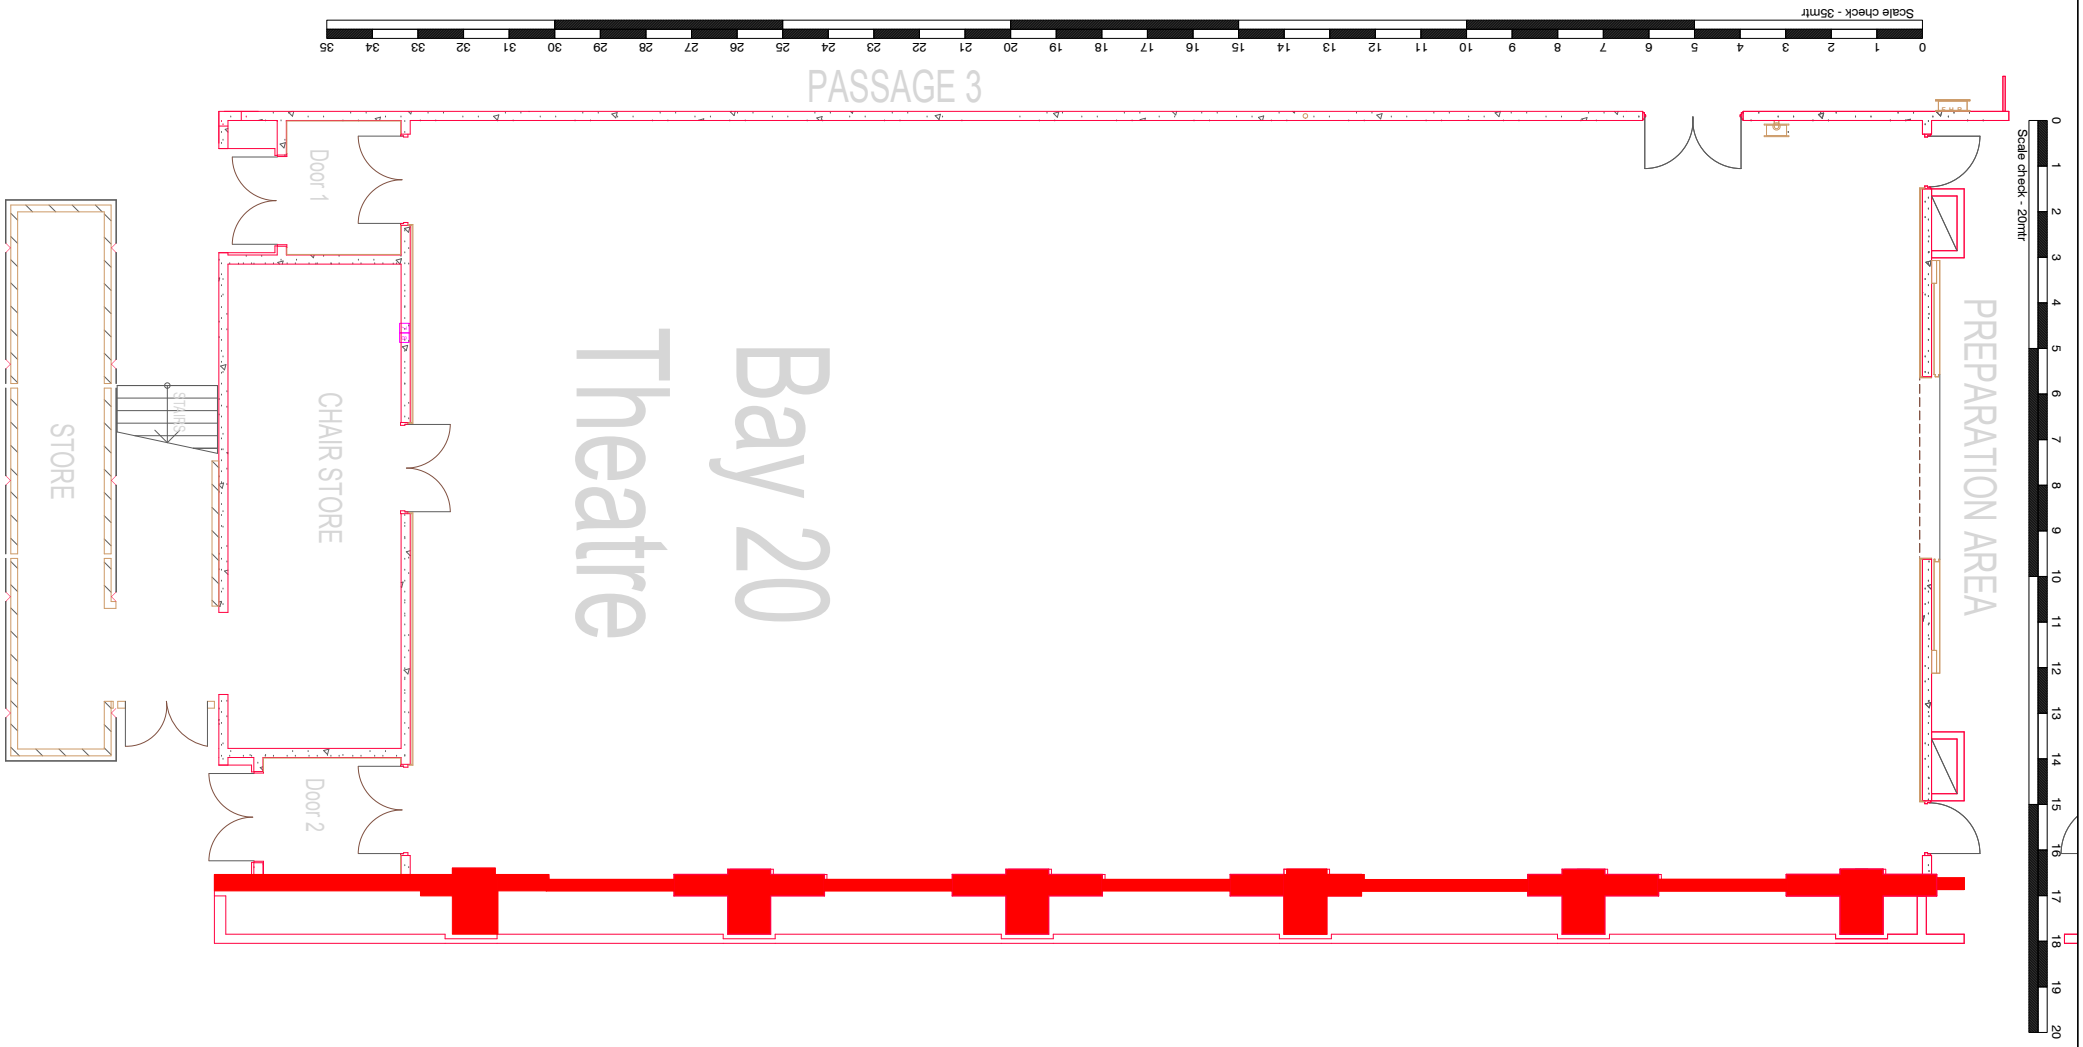

Notes
Contact Marko on 02 9571 9041 for enquiries
PRELIMINARY PLANS ONLY - Please check all critical dimensions onsite.

Dwn CAL	Date Mar 2010	Version V1	Sheet Size A4	Venue Bay 20	Plan Title Bay 20 Floor Plan	Production Floor	
Chk MM	Scale NTS						