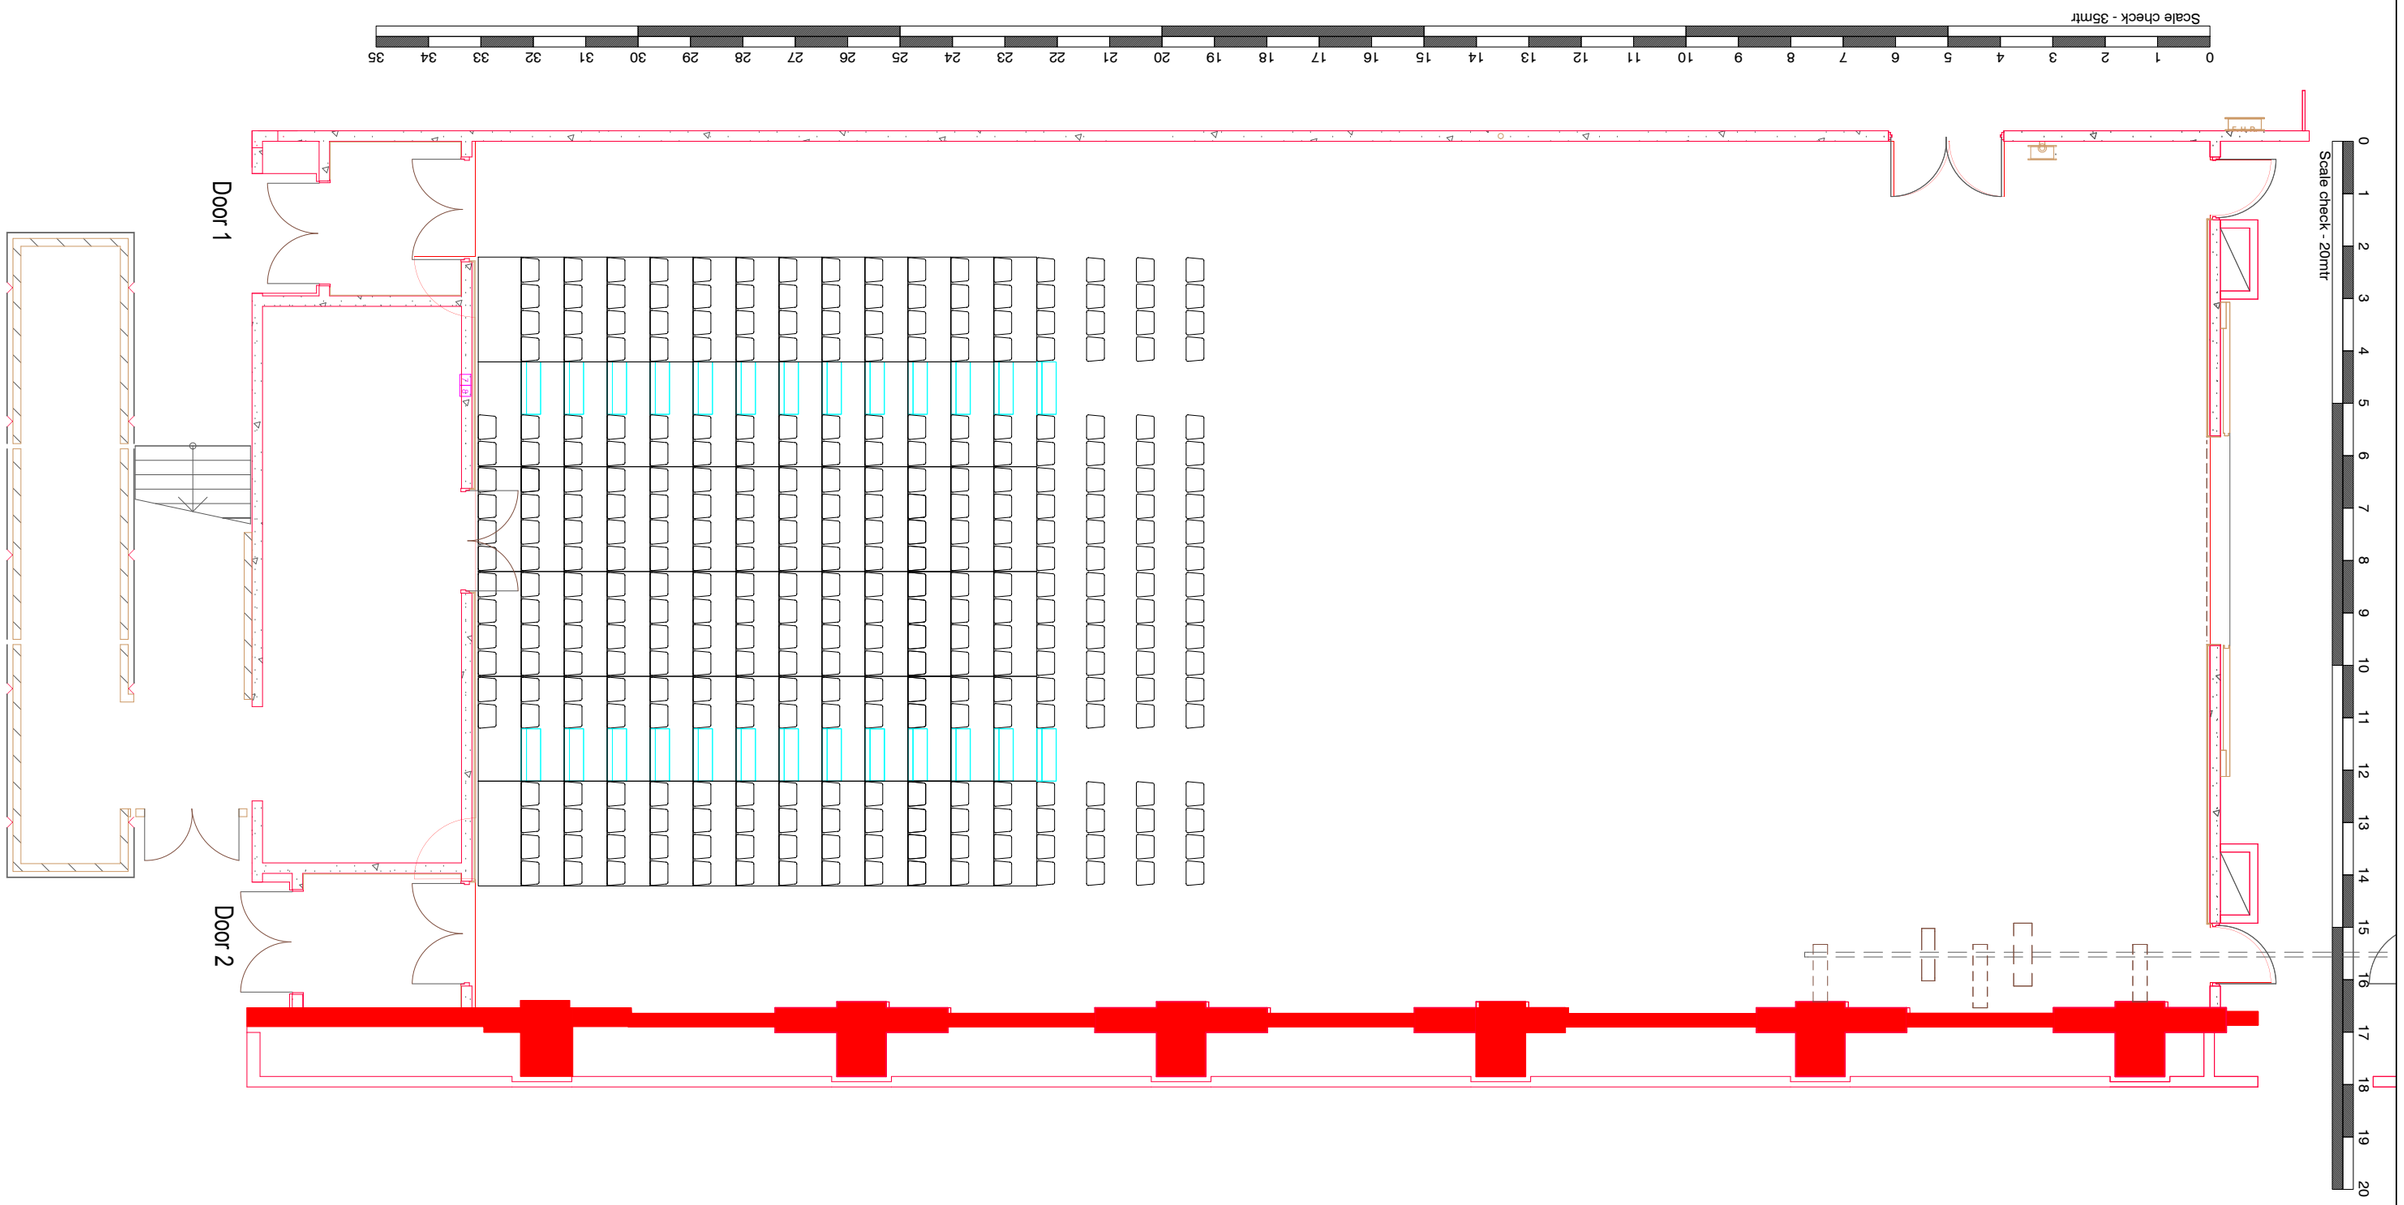

Notes
Contact Marko on 02 8571 9041 for enquiries
PRELIMINARY PLANS ONLY - Please check all critical dimensions onsite.

Dwn CAL	Date Mar 2010	Version	Sheet Size	Venue	Plan Title	Production	
Chd MM	Scale NTS	V1	A4	Bay 20	Standard Seating	Bay 20 Seating	