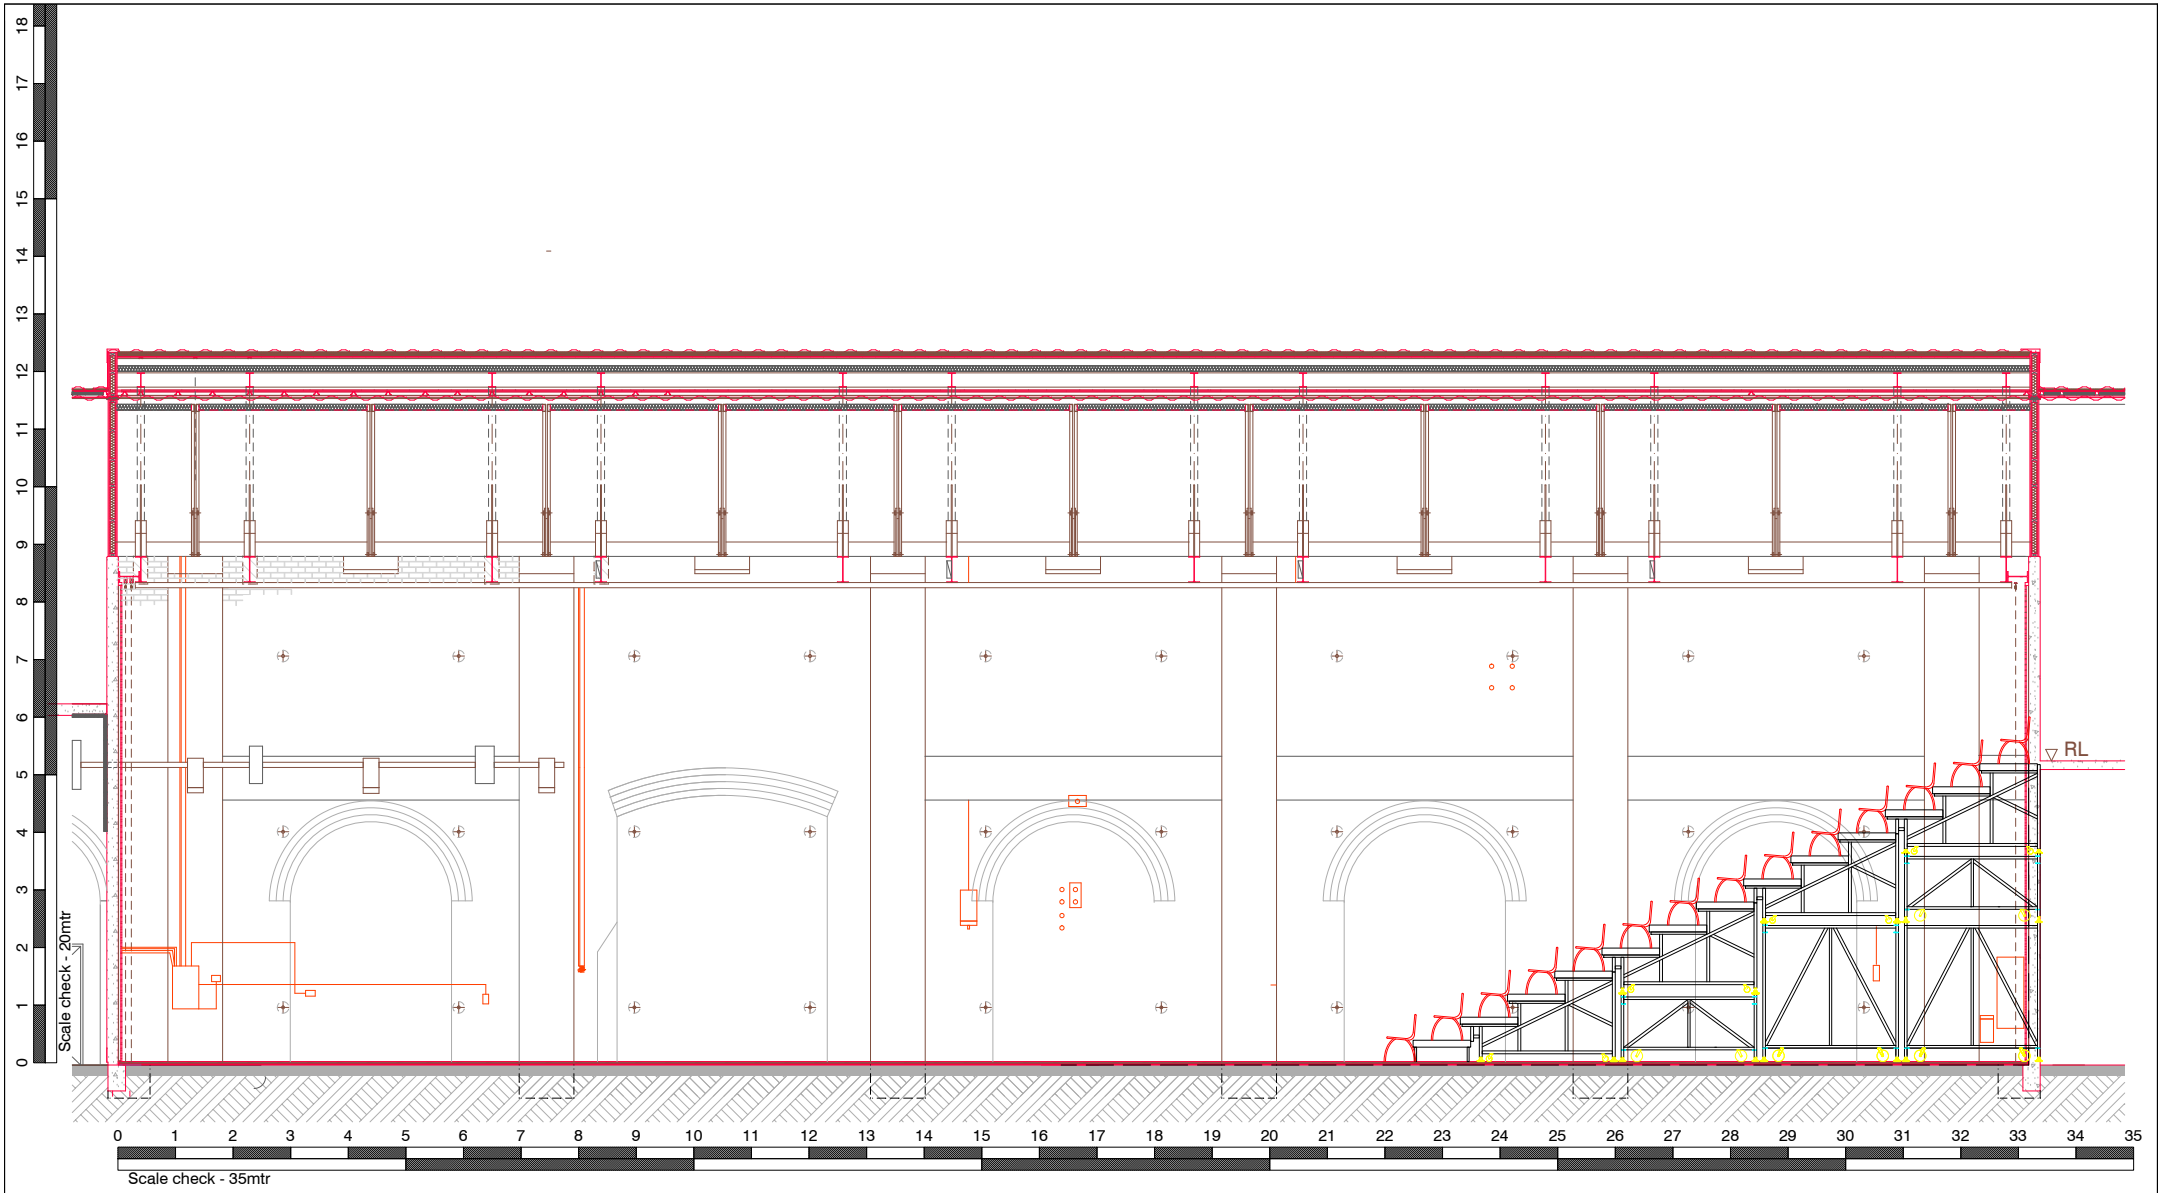

Notes
Contact Marko on 02 9571 9041 for enquiries
PRELIMINARY PLANS ONLY - Please check all critical dimensions onsite.

Dwn	CAL	Date	Mar 2010	Version	Sheet Size	Venue	Plan Title
Chd	MH	Scale	NTS	V1	A4	Bay 20	West Elevation

Production

Bay 20 elevation